Vectorworks Educational Version

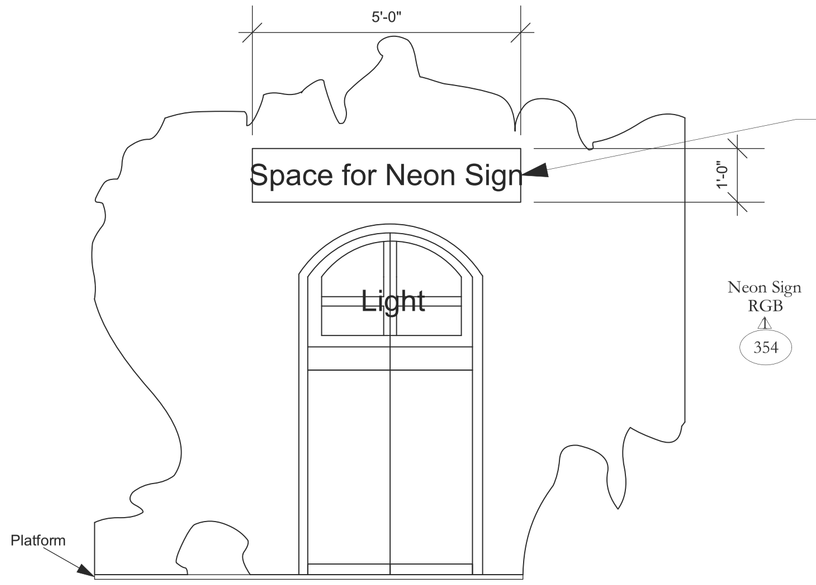

Neon sign will have single RGB LED tape around the perimeter of the sign and will be three channels. There will also be reflective tape along the inside of the perimeter of the sign the the LED tape will be mounted on top of.

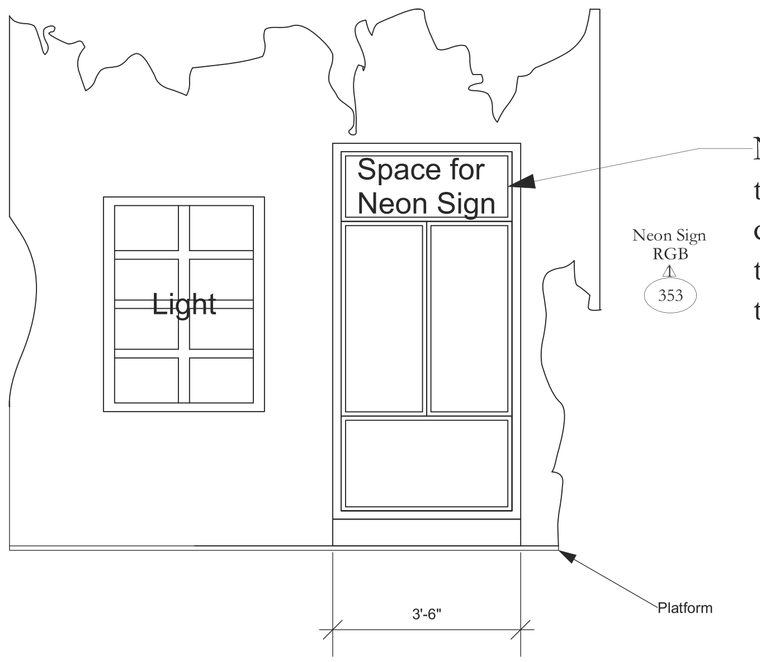

Neon sign will have single RGB LED tape around the perimeter of the sign and will be three channels. There will also be reflective tape along the inside of the perimeter of the sign the the LED tape will be mounted on top of.

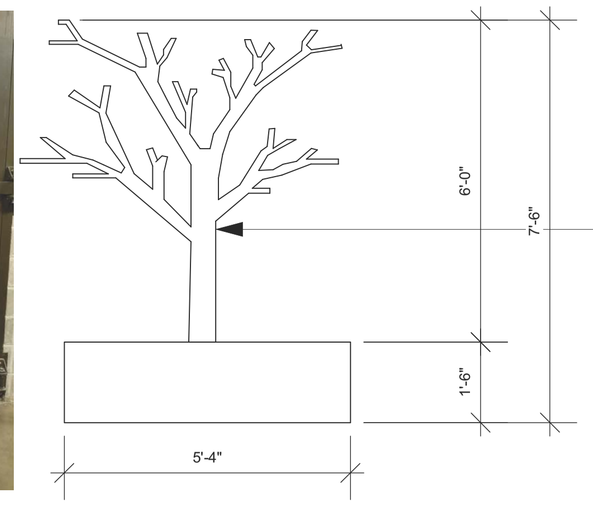

There will be 28 holes in the tree trunk and up along one of the branches. These holes will have pixels in them. Pixels will be controlled using an Alphapix unit.

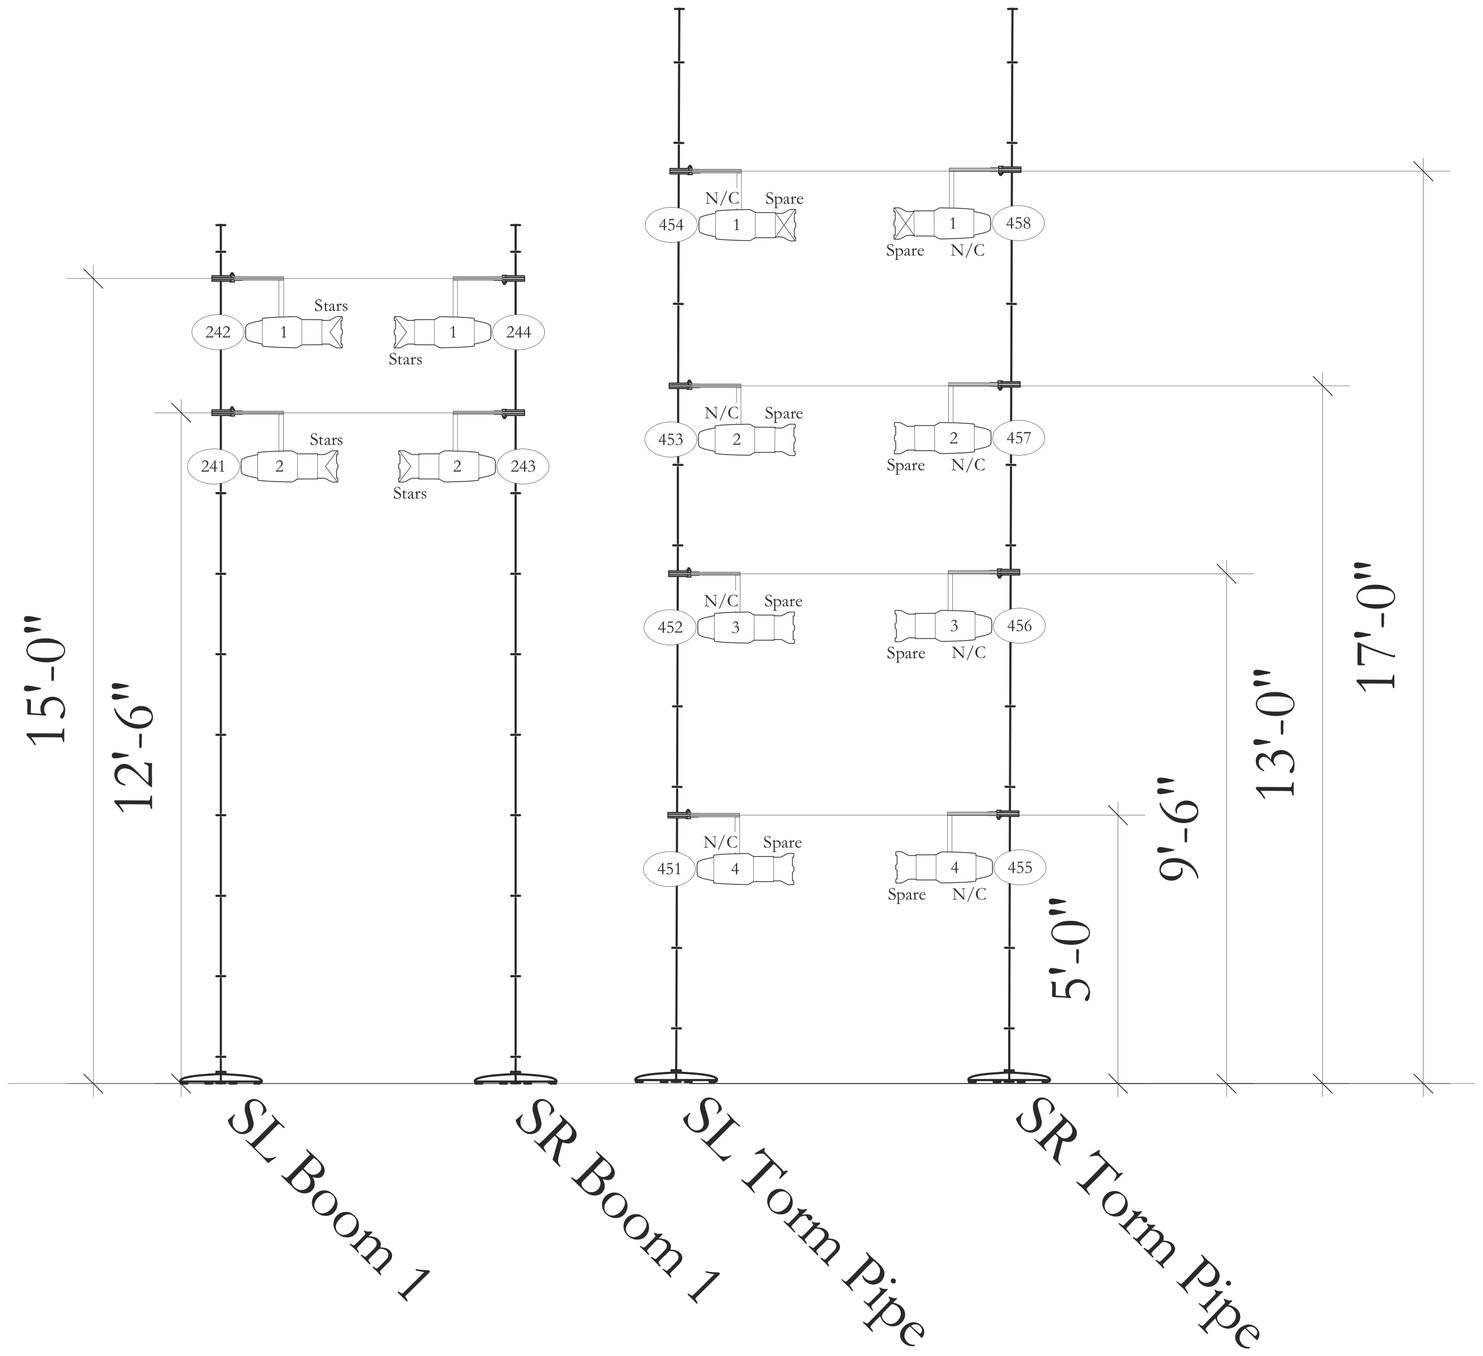

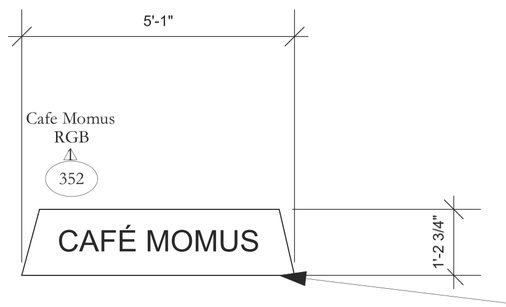

Each letter in Cafe Momus sign will be individually channelled with RGB LED tape. A detail of the letters will be provided by the TD.

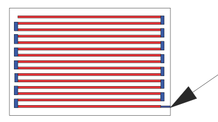

Fireplace LED Panel
Panel will be made using RGB LED tape. Red represents tape, Blue represents cable connecting tape. Final dimensions will be specified once a fireplace is decided on.

Lighting Instruments

- ETC Source4 19deg @ 575w
- ETC Source4 36deg @ 575w
- ETC Source4 50deg @ 575w

Label Legend

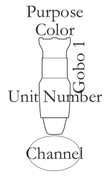

Notes:

1) Boom units should be hung on sidearms at the same length.
2) No changes without consent of the designer.
3) Boom Y-Coord is distance to center of lens.

Director:
Nathan Gunn

Company:
Lyric Theatre

Designed by:
Michael Cummings

Date:
8/29/18

Scale:
1/2" = 1'0"

Plate:
2 of 2

Show Name:
LA BOHÈME

Type of Drawing:
Deck Plate

Vectorworks Educational Version